
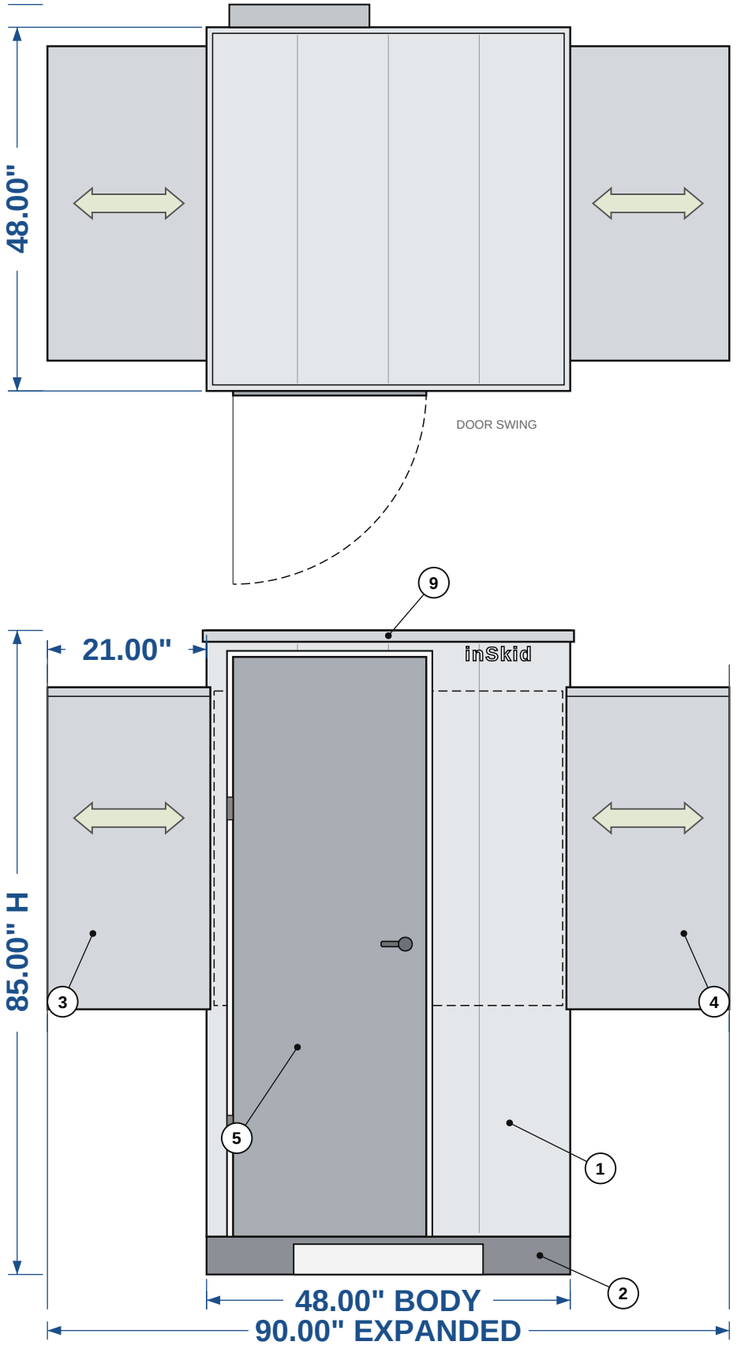


TOP VIEW
(EXPANDED)

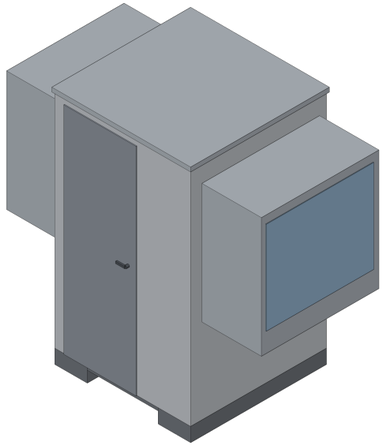

ISOMETRIC VIEW
NOT TO SCALE — EXPANDED (FRONT-RIGHT)


BILL OF MATERIALS

ITEM	DESCRIPTION	QTY
1	OFFICE ENCLOSURE, INSULATED PANELS ON FRAME, 48×48×80	1
2	4-WAY PALLET BASE 48×48×5, FORK POCKETS	1
3	SLIDE-OUT MODULE, LH (21" TRAVEL)	1
4	SLIDE-OUT MODULE, RH (21" TRAVEL)	1
5	ENTRY DOOR 25.5" × 76.5" W/ LEVER HANDLE	1
6	SIDE WINDOW 33" × 32.10" (IN SLIDE-OUT END)	2
7	REAR WINDOW 19" W × 22" H	1
8	THROUGH-WALL AIR CONDITIONER	1
9	ROOF PANEL + PERIMETER TRIM	1
10	SLIDE-OUT SEAL / TRIM	2


NOTES:

1. BASED ON "OFFICE INSKID DESIGN 2.VSDX" (VISIO VALUES READ AS INCHES × 12).
2. BODY 48" W × 48" D × 80" H ON 5" 4-WAY PALLET = 85" OVERALL HEIGHT.
3. SLIDE-OUTS EXTEND 21" EACH SIDE → 90" EXPANDED WIDTH; RETRACTED POSITION SHOWN HIDDEN (DASHED). SHIPS AT 48" WIDE, PALLET-LOADED.
4. SLIDE-OUT DEPTH (41.5") TAKEN FROM SIDE ELEVATION; AC PROJECTION EST.
5. FRONT = ENTRY DOOR FACE. THIRD-ANGLE PROJECTION. UNITS: INCHES.

FRONT VIEW (EXPANDED)
SCALE 1:20

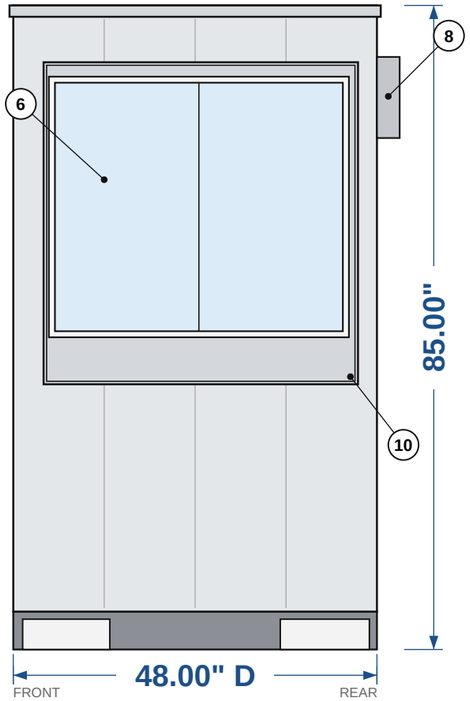

RIGHT SIDE VIEW
SCALE 1:20

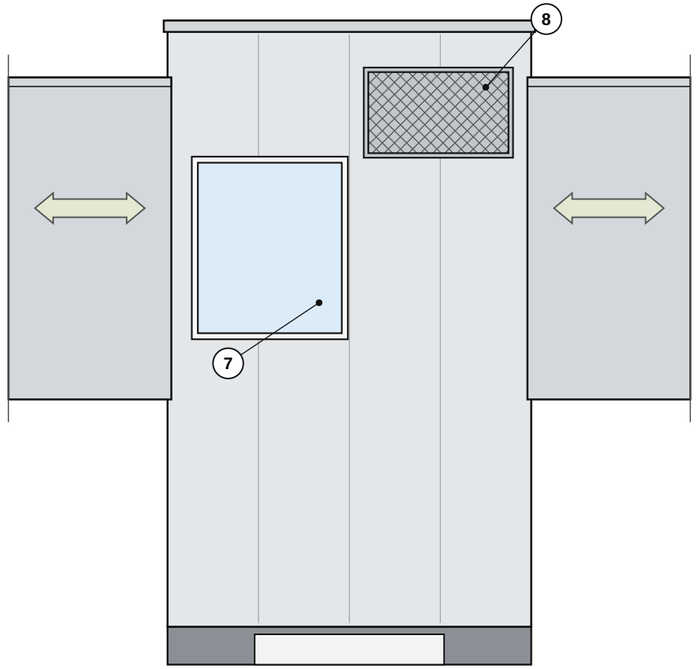

REAR VIEW
SCALE 1:20

inSkid PUMP SKID SYSTEMS	TITLE **EXPANDABLE PALLET OFFICE SKID** TECH LAYOUT — GENERAL ARRANGEMENT					
DRAWN **B. HAENDIGES**	DATE **2026-09-23**	SCALE **1:20**	SIZE **B**	DWG NO. **ISK-OFC-001**	REV **A**	